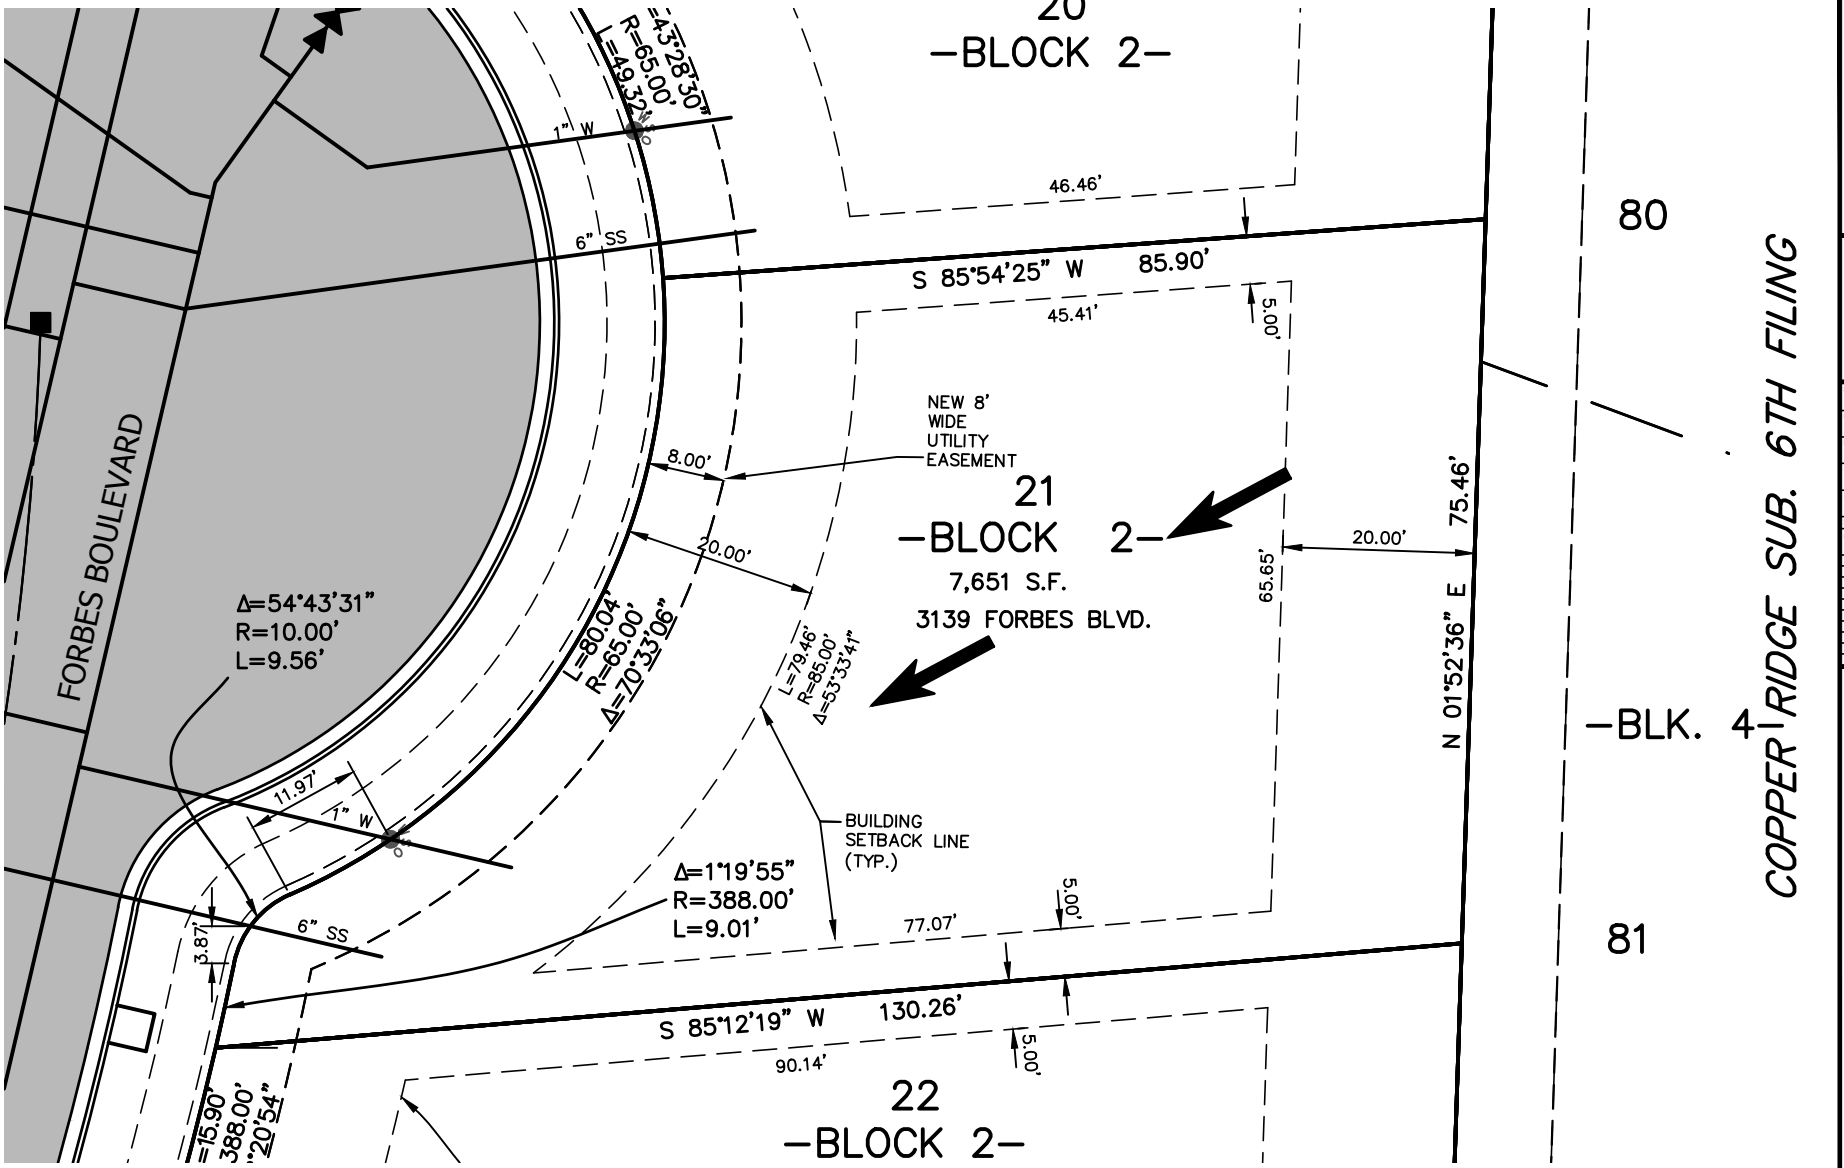

NOTE:
1. ALL DRAINAGE SHALL BE RETAINED ON THE LOT IN ACCORDANCE WITH CITY OF BILLINGS CODE & DIRECTED TOWARD THE PUBLIC RIGHT-OF-WAY UNLESS SPECIFIC DRAINAGE EASEMENTS EXIST.
2. THIS IS AN EXHIBIT INTENDED TO SHOW LOT SETBACKS AND STREET FEATURES AND IS NOT A PLAT OF LEGAL REPRESENTATION OF LOT BOUNDARIES. REFER TO THE FINAL PLAT FOR LEGAL BOUNDARIES.

= GENERAL DIRECTION OF STORM RUNOFF FROM LOT TO STREET. FINAL GRADING PER BUILDING CODE.

NORTH

20 0 10 20

SCALE: 1" = 20'

SANDERSON STEWART
WWW.SANDERSONSTEWART.COM

DATE: 10/15/2018
FILE: 16064_03_HOUSE LAYOUTS.DWG
PROJECT NO: 16064.03
CAD: BEG
QUALITY ASSURANCE:
REVISIONS
DATE DESCRIPTION

LOT 21, BLOCK 2, COPPER RIDGE SUBDIVISION, SEVENTH FILING
3139 FORBES BOULEVARD
BILLINGS, YELLOWSTONE COUNTY, MONTANA
HOUSE LAYOUT AND STAKING PLAN

1.0

© 2016 ALL RIGHTS RESERVED

TO PLAN AND DESIGN ENDURING COMMUNITIES...

P:\16012_00_HOUSE_LAYOUTS\COPPER RIDGE SEVENTH\16064_03_HOUSE LAYOUTS.dwg, 10/15/2018 2:22:56 PM, DWG To PDF.pc3